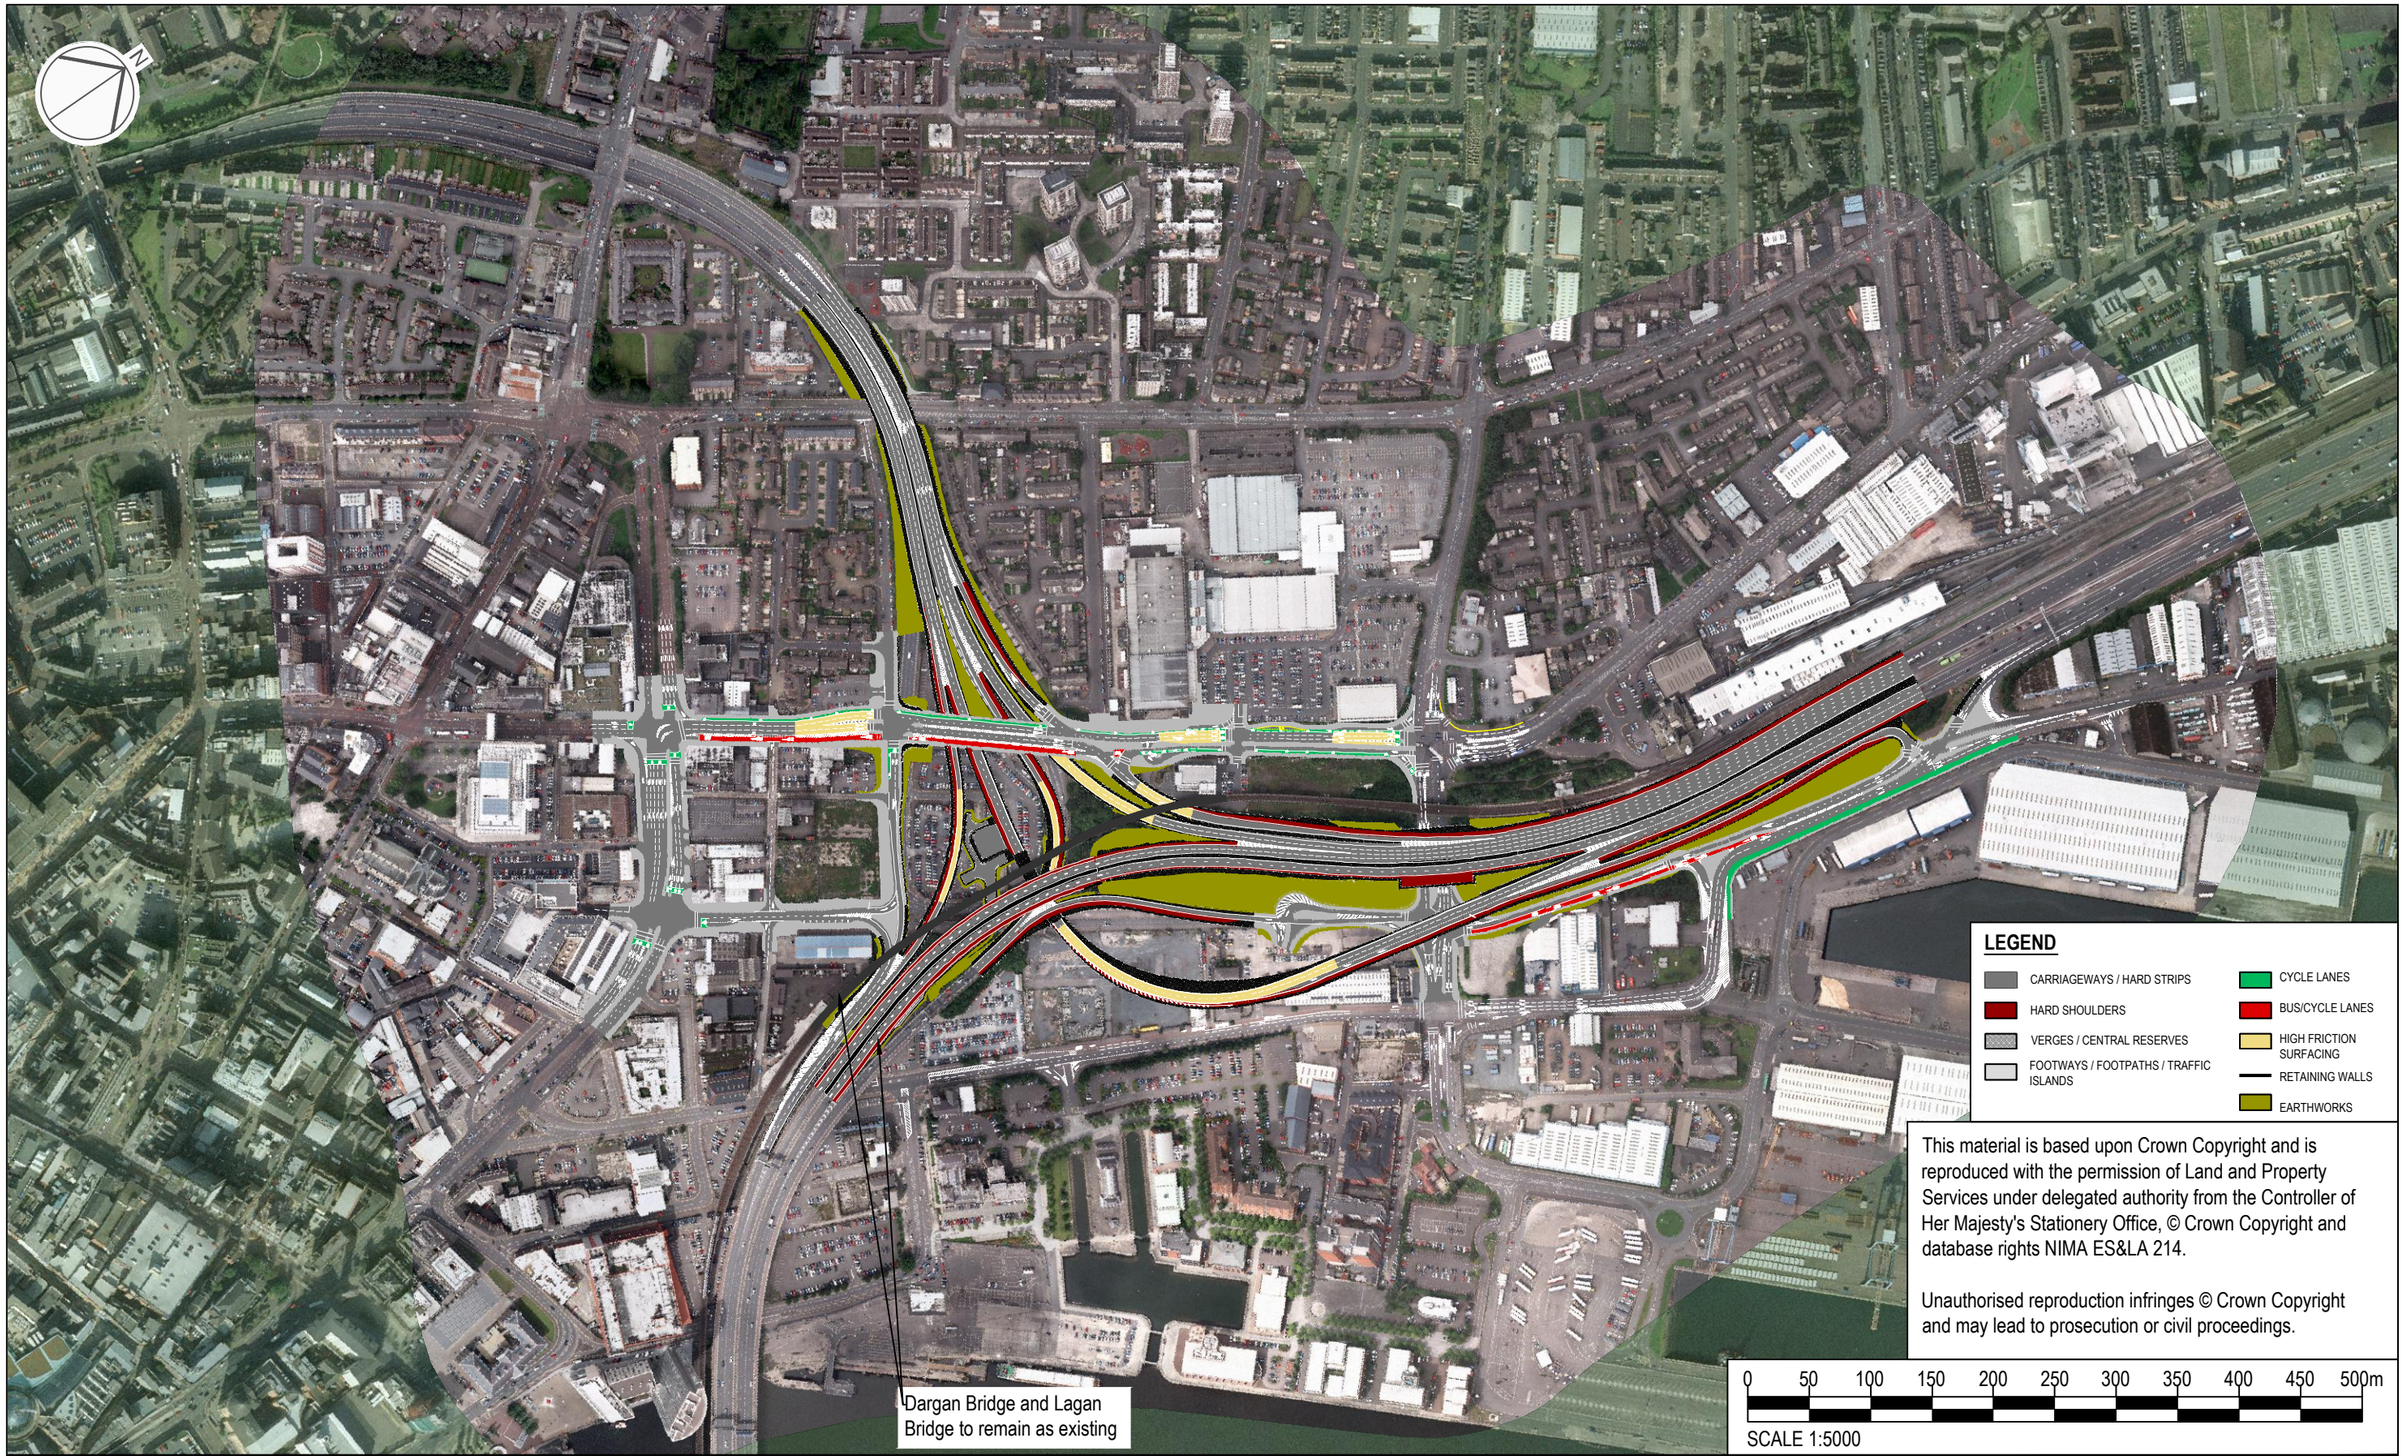

LEGEND

- CARRIAGEWAYS / HARD STRIPS
- HARD SHOULDERS
- VERGES / CENTRAL RESERVES
- FOOTWAYS / FOOTPATHS / TRAFFIC ISLANDS
- CYCLE LANES
- BUS/CYCLE LANES
- HIGH FRICTION SURFACING
- RETAINING WALLS
- EARTHWORKS

This material is based upon Crown Copyright and is reproduced with the permission of Land and Property Services under delegated authority from the Controller of Her Majesty's Stationery Office, © Crown Copyright and database rights NIMA ES&LA 214.

Unauthorised reproduction infringes © Crown Copyright and may lead to prosecution or civil proceedings.

0 50 100 150 200 250 300 350 400 450 500m

SCALE 1:5000

Project Title
YORK STREET INTERCHANGE

Client
transportni

Drawing Title
YORK STREET INTERCHANGE
PLAN
PROPOSED SCHEME
AERIAL PHOTOGRAPH

Purpose of issue
INFORMATION

Designed	Drawn	Checked	Approved	Date
	EB	JM	JM	16/11/16

AECOM Internal Project No.
60468704

Suitability
Fit for Information

Scale @ A3
1:5000

Zone / Mileage

THIS DOCUMENT HAS BEEN PREPARED PURSUANT TO AND SUBJECT TO THE TERMS OF AECOM'S APPOINTMENT BY ITS CLIENT. AECOM ACCEPTS NO LIABILITY FOR ANY USE OF THIS DOCUMENT OTHER THAN BY ITS ORIGINAL CLIENT OR FOLLOWING AECOM'S EXPRESS AGREEMENT TO SUCH USE, AND ONLY FOR THE PURPOSES FOR WHICH IT WAS PREPARED AND PROVIDED.

Drawing Number
TNI_YSI-ACM-HGN-YSI-DR-HY-000029

Rev
P02

AECOM Infrastructure & Environment UK Ltd
Beechill House
Beechill Road
Belfast
Tel:+44 2890 705 111
Fax:+44 2890 795 651
www.aecom.com

AECOM