Drg. No.

YSI-TNI-XX-XX-DR-OR004

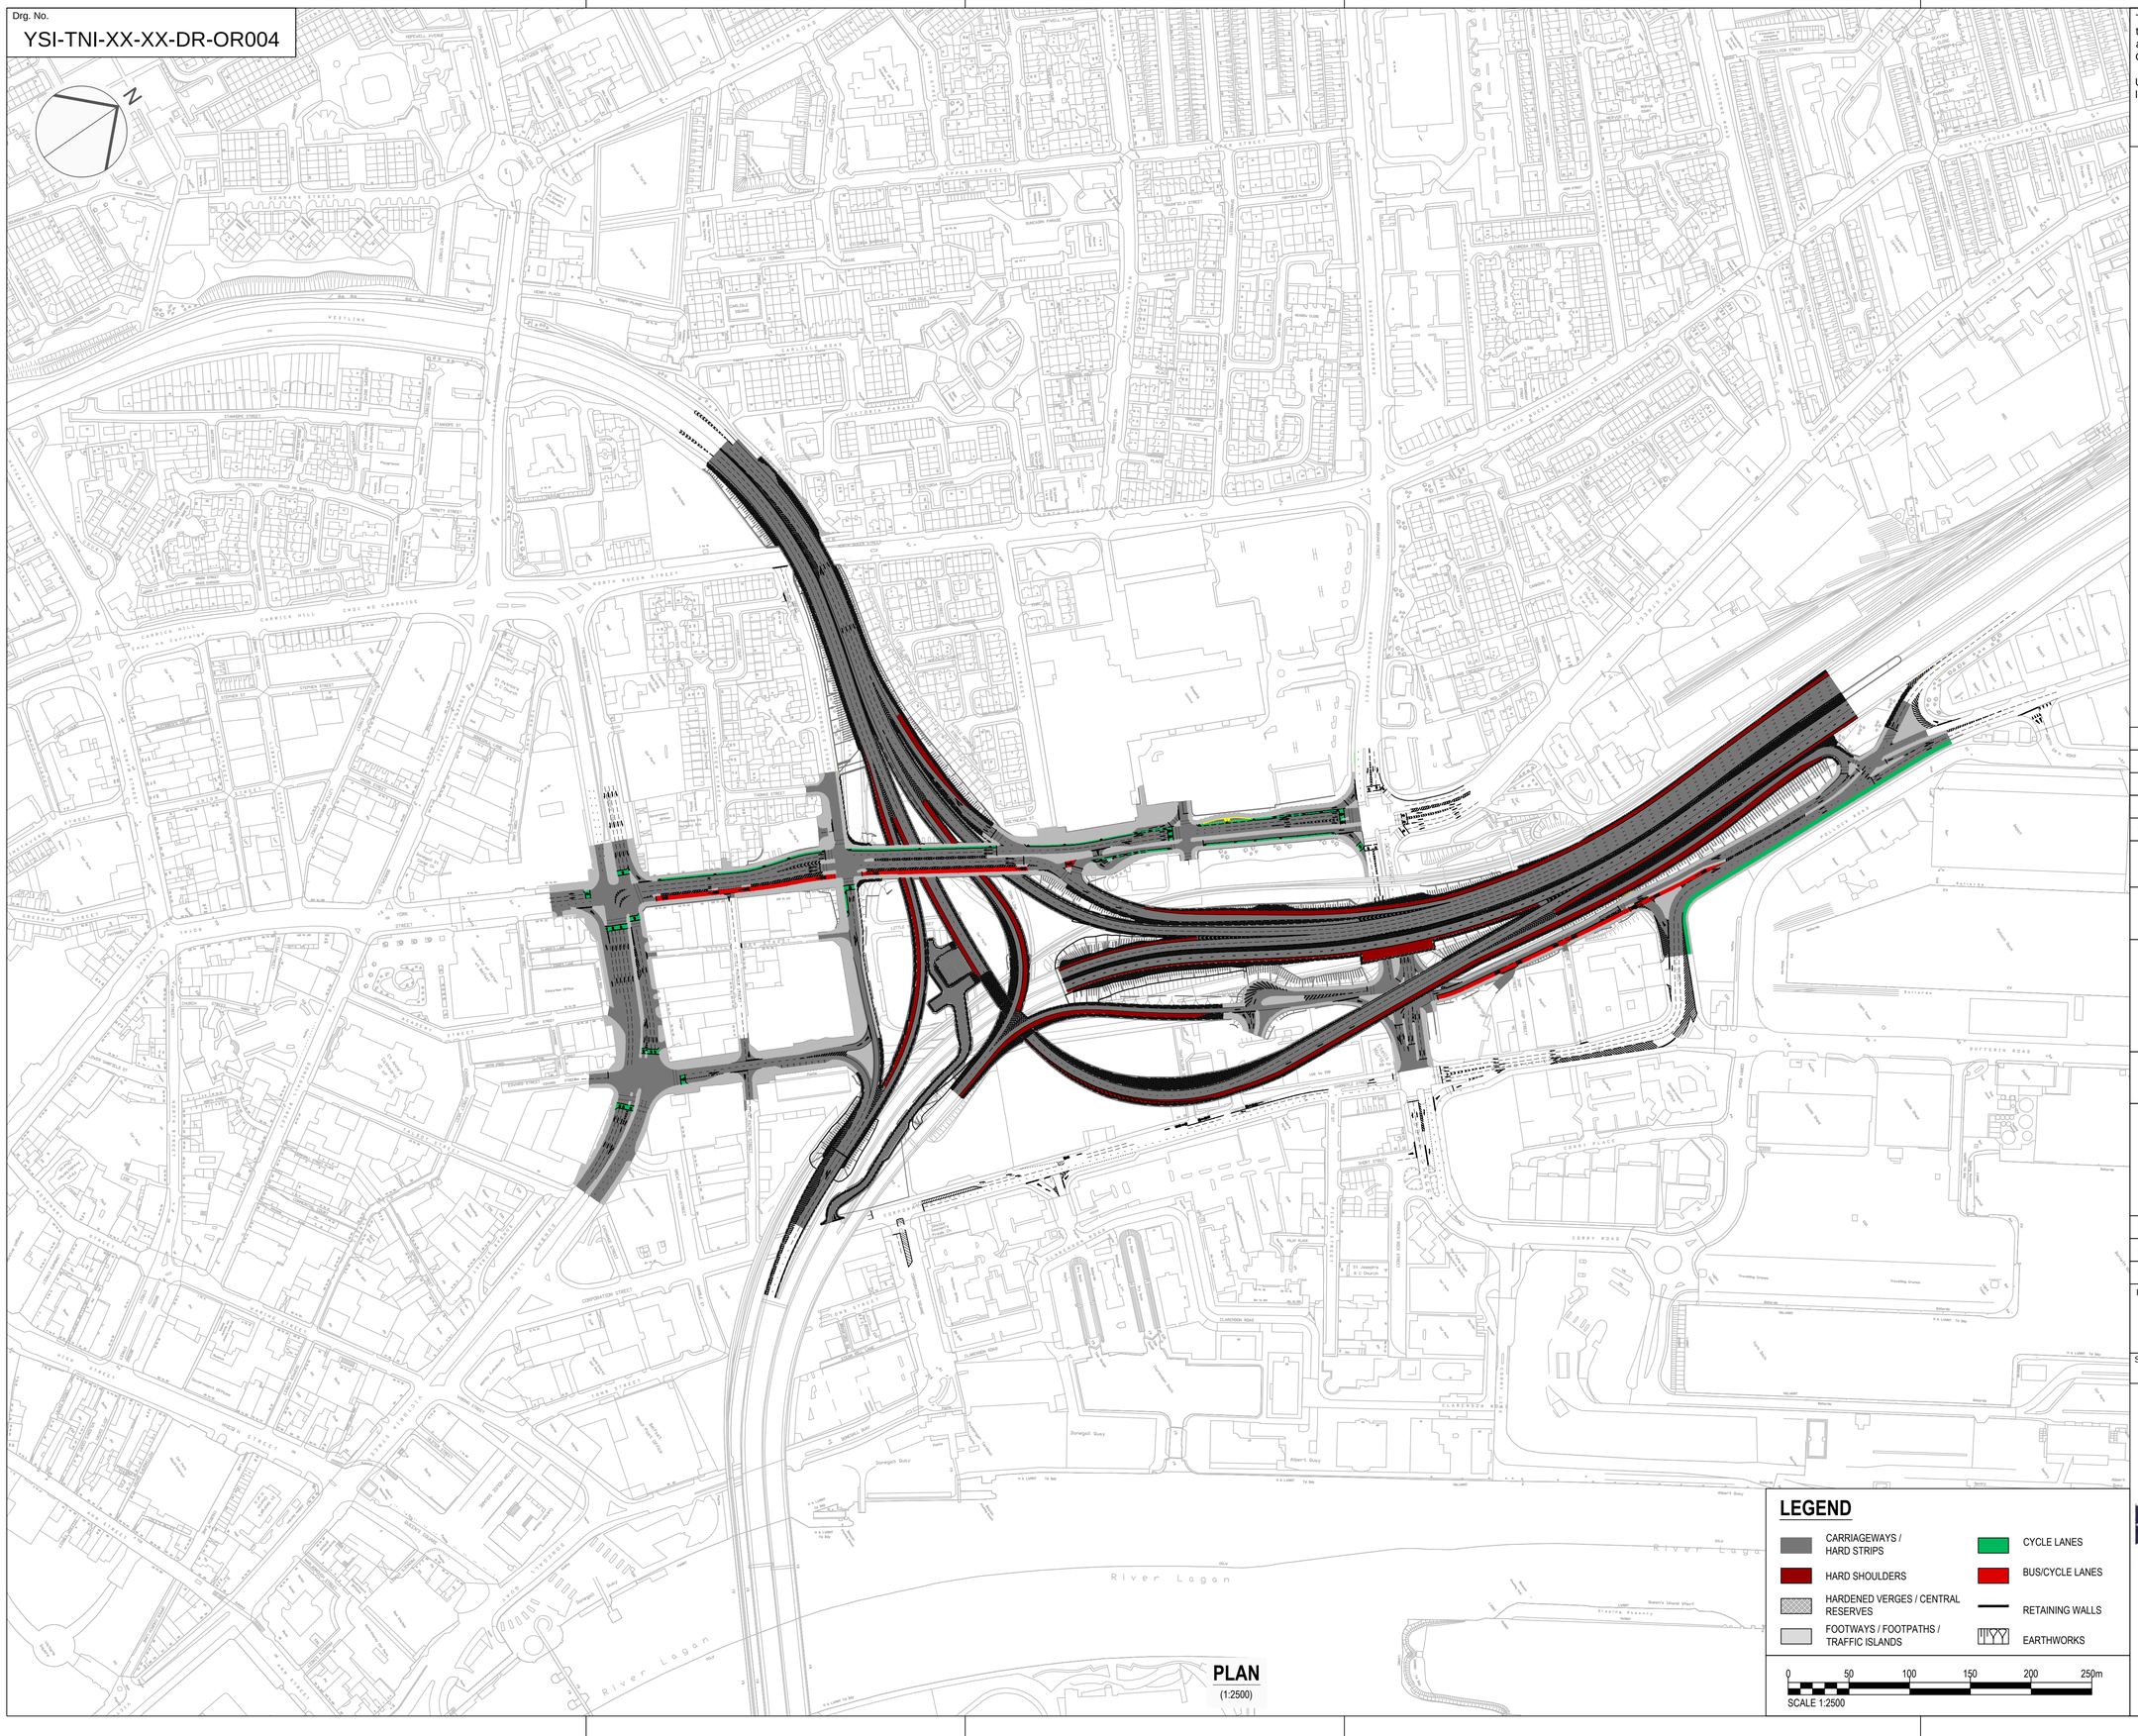

LEGEND

- CARRIAGEWAYS / HARD STRIPS
- HARD SHOULDERS
- HARDENED VERGES / CENTRAL RESERVES
- FOOTWAYS / FOOTPATHS / TRAFFIC ISLANDS
- CYCLE LANES
- BUS/CYCLE LANES
- RETAINING WALLS
- EARTHWORKS

0 50 100 150 200 250m

SCALE 1:2500

This material is based upon Crown Copyright and is reproduced with the permission of Land and Property Services under delegated authority from the Controller of Her Majesty's Stationery Office © Crown Copyright.

Unauthorised reproduction infringes © Crown Copyright and may lead to prosecution or civil proceedings.

NO.	REVISION	DATE
P4	Updates following Public Inquiry	03/11/2016
P3	Updated following meeting with CMcB on 06/11/2014	06/11/2014
P2	Updated following meeting with LLB on 03/11/2014	03/11/2014
P1	Updated following meeting with LLB on 27/10/2014	29/10/2014

Project

York Street Interchange

Title

The Trunk Roads T1, T3 and T7 (York Street Interchange) Order (Northern Ireland) 2017

Map

MAP 1

Description

General Arrangement

FILE NO.		DESIGNED	
DRAWN	KMcG	CHECKED	June 2016
MAS No.		APPROVED	June 2016

Drg. No.

YSI-TNI-XX-XX-DR-OR004

Revision

P4

Scales

1:2500

transportni

Department for Infrastructure
An Roinn Bonneagair

Hydebank
4 Hospital Road
Belfast BT8 8JL
Telephone: 028 9025 3000
Fax: 028 9025 3220

Crown Copyright Reserved