Drg. No.

YSI-TNI-XX-XX-DR-OR100

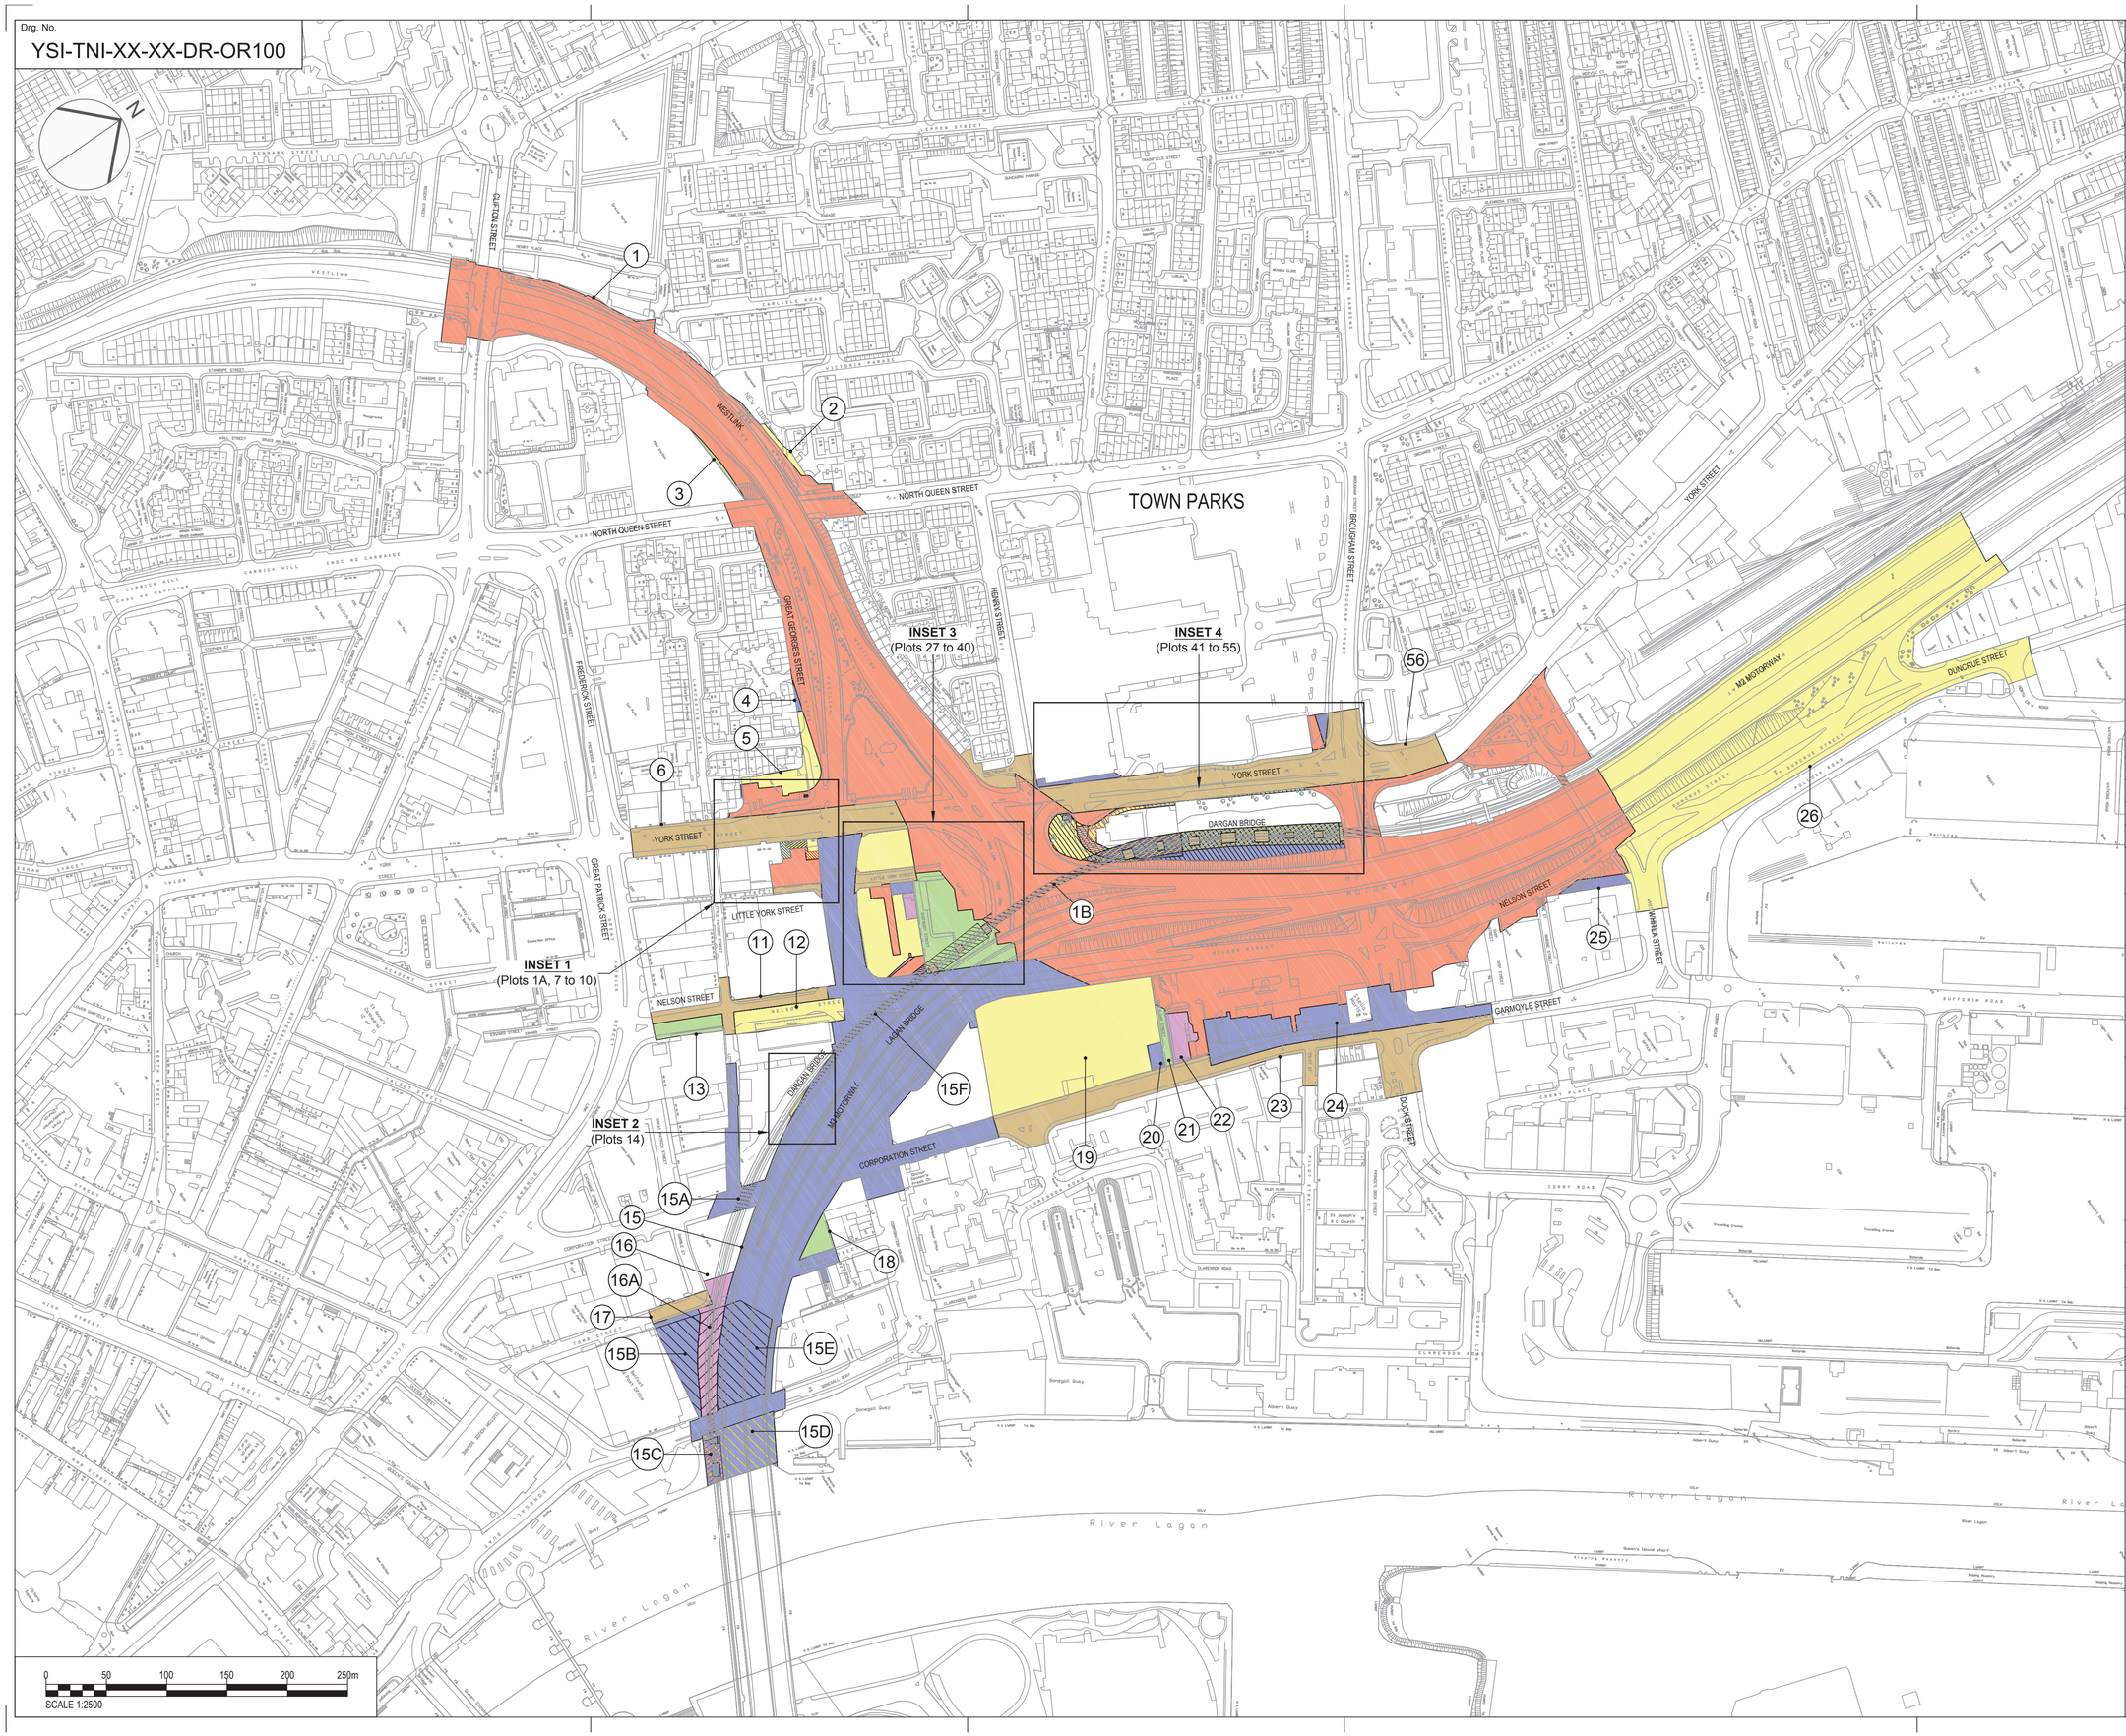

This material is based upon Crown Copyright and is reproduced with the permission of Land and Property Services under delegated authority from the Controller of Her Majesty's Stationery Office © Crown Copyright.

Unauthorised reproduction infringes © Crown Copyright and may lead to prosecution or civil proceedings.

OS sheets: 130-09; 130-10; 130-13; 130-14
Townland: Town Parks

NO.	REVISION	DATE
P2	Draft Vesting Order December 2014	10.12.14
P1	Draft Vesting Order November 2014	27.11.14
P0	Draft Vesting Order November 2014	24.11.14

DRAFT

Project

York Street Interchange

Title

York Street Interchange
Vesting Order
(Northern Ireland) 2015

Map

MAP 1

Description

Vesting Order

FILE NO.		DESIGNED	
DRAWN	MC	CHECKED	November 2014
MAS No.		APPROVED	November 2014

Drg. No.	Revision
YSI-TNI-XX-XX-DR-OR100	P2

Scales

1:2500

transportni

Department for Regional Development
www.drdni.gov.uk

Hydebank
4 Hospital Road
Belfast BT8 8JL
Telephone: 028 9025 3000
Fax: 028 9025 3220

Crown Copyright Reserved