Objection number OBJ15
Objectors Name.....Niamh Collins
Date submitted.....07 March 2015
NIMVO plot number .....N/A

TransportNI has considered the correspondence in the above objection and responds as follows:

1. **My comments are brief. My main concern is the lack of segregated, maintained cycle paths on this proposal. After availing of the free cycle training offered before the launch of the Belfast bike scheme, using advance stop lines and bus lanes is really inadequate for the less experienced commuting cyclist especially on busier routes. These cyclists will never become experienced if the roads simply do not offer a safer route for cyclists. This will put cyclists off commuting via bicycle. This surely goes against government targets for healthy living and increasing levels of cycling. There must be a solution to improve commuting for all and not just motorists.**

   Cycling Provision

   a) Following the statutory consultation period, TransportNI has further engaged with Sustrans and DRD Cycling Unit to review provision for all non-motorised users on York Street. All aspects raised by your response have been considered in developing a revised proposal.

   b) We enclose two drawings illustrating the revised proposal for your information. The revised proposal will be available for discussion at the upcoming Public Inquiry.

DRD TransportNI
Eastern Division
02 October 2015

YORK STREET BRIDGES SECTION 2-2

(1:100)

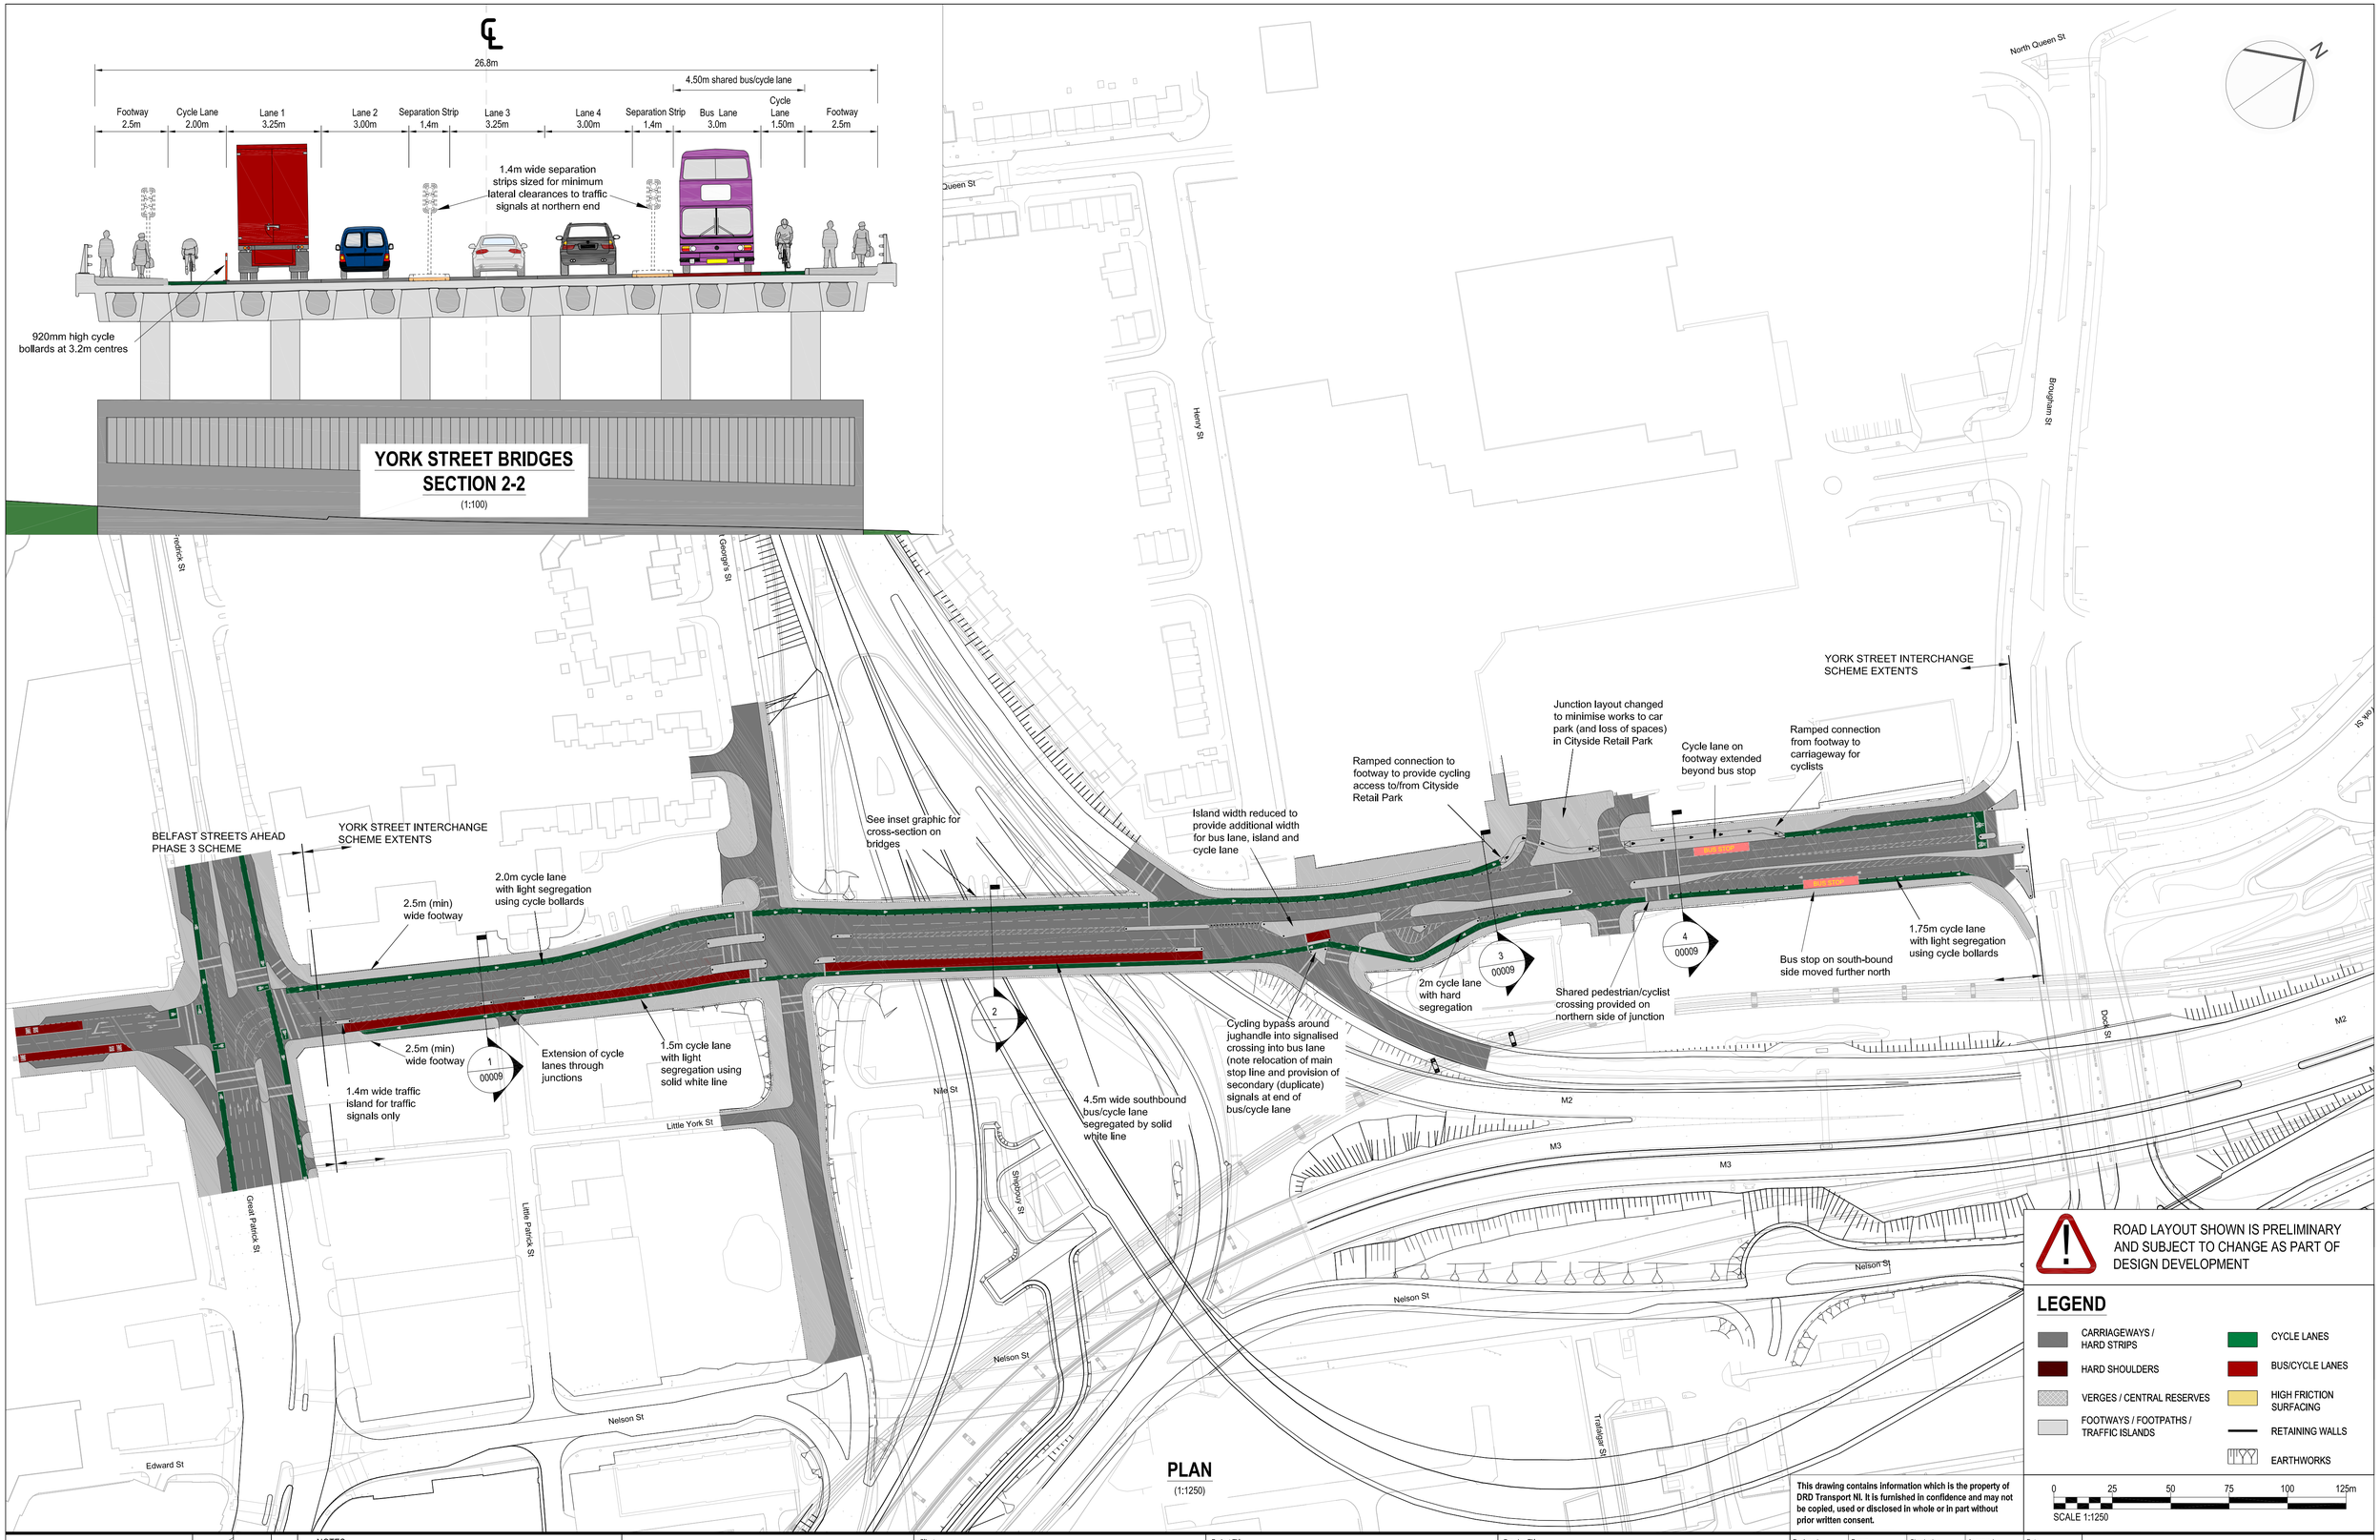

PLAN

(1:1250)

ROAD LAYOUT SHOWN IS PRELIMINARY AND SUBJECT TO CHANGE AS PART OF DESIGN DEVELOPMENT

LEGEND

- CARRIAGEWAYS / HARD STRIPS
- HARD SHOULDERS
- VERGES / CENTRAL RESERVES
- FOOTWAYS / FOOTPATHS / TRAFFIC ISLANDS
- CYCLE LANES
- BUS/CYCLE LANES
- HIGH FRICTION SURFACING
- RETAINING WALLS
- EARTHWORKS

SCALE 1:1250 (0, 25, 50, 75, 100, 125m)

This drawing contains information which is the property of DRD Transport NI. It is furnished in confidence and may not be copied, used or disclosed in whole or in part without prior written consent.

General Revisions	EB / JM	02/10/15	P02
Revision Details	By / Check	Date	Suffix

NOTES

1. THIS DRAWING IS TO BE READ IN CONJUNCTION WITH ALL OTHER RELEVANT DOCUMENTATION.
2. DO NOT SCALE FROM THIS DRAWING. USE ONLY PRINTED DIMENSIONS.
3. ALL DIMENSIONS IN MILLIMETRES, ALL CHAINAGES, LEVELS AND COORDINATES ARE IN METRES UNLESS DEFINED OTHERWISE.
4. THIS DRAWING IS TO BE READ IN CONJUNCTION WITH THE PROJECT HEALTH & SAFETY FILE FOR ANY IDENTIFIED POTENTIAL RISKS.

SAFETY, HEALTH AND ENVIRONMENTAL INFORMATION BOX

IT IS ASSUMED THAT ALL WORKS ON THIS DRAWING WILL BE CARRIED OUT BY A COMPETENT CONTRACTOR WORKING, WHERE APPROPRIATE, TO AN APPROPRIATE METHOD STATEMENT.

THIS DRAWING IS TO BE USED ONLY FOR THE PURPOSE OF ISSUE THAT IT WAS ISSUED FOR AND IS SUBJECT TO AMENDMENT.

Purpose of Issue: INFORMATION

Client: TRANSPORT NI

Project Title: YORK STREET INTERCHANGE

Drawing Title: YORK STREET INTERCHANGE PLAN REVISED NMU PROVISION PRE-INQUIRY

Designed	Drawn	Checked	Approved	Date
EB	EB	JM	JM	02/10/15

URS Internal Project No.: 47037827
Suitability: Fit for Information
Scale @ A1: 1:1250
Zone / Mileage: Non-Motorised Users

THIS DOCUMENT HAS BEEN PREPARED PURSUANT TO AND SUBJECT TO THE TERMS OF URS' APPOINTMENT BY ITS CLIENT. URS ACCEPTS NO LIABILITY FOR ANY USE OF THIS DOCUMENT OTHER THAN BY ITS ORIGINAL CLIENT OR FOLLOWING URS' EXPRESS AGREEMENT TO SUCH USE, AND ONLY FOR THE PURPOSES FOR WHICH IT WAS PREPARED AND PROVIDED.

URS Infrastructure & Environment Ltd (EMI)
Beechill House
40 Beechill Road
Belfast
Tel:+44 2890 705 111
Fax:+44 2890 795 651
www.ursglobal.com

Drawing Number: TNI_YSI-URS-ENM-ZZ-DR-HY-000007
Rev: P02

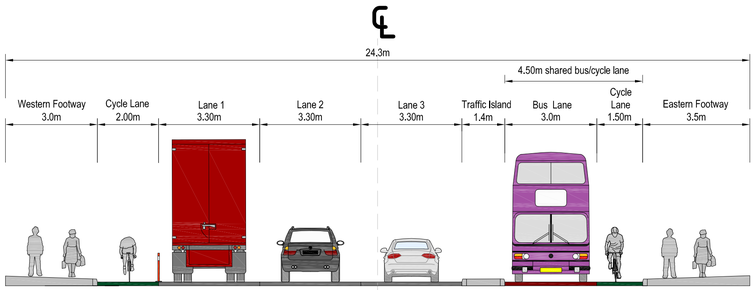

SECTION 1-1
LITTLE PATRICK ST JUNCTION
(1:100)

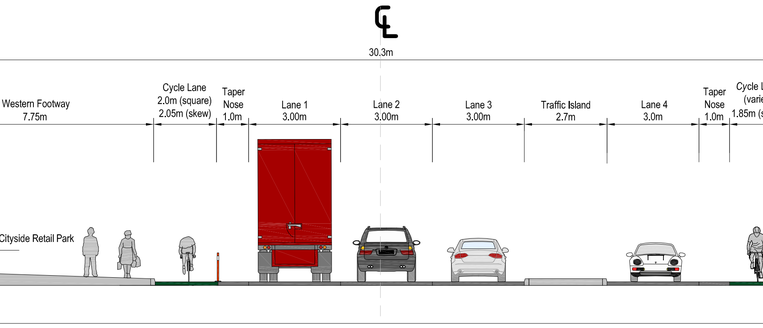

SECTION 3-3
GALWAY HOUSE
(1:100)

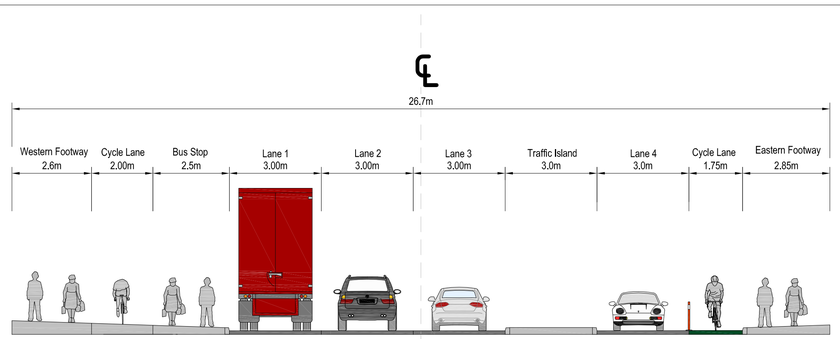

SECTION 4-4
BETWEEN CITYSIDE RETAIL PARK AND DOCK STREET
(1:100)

ROAD LAYOUT SHOWN IS PRELIMINARY AND SUBJECT TO CHANGE AS PART OF DESIGN DEVELOPMENT

This drawing contains information which is the property of DRD Transport NI. It is furnished in confidence and may not be copied, used or disclosed in whole or in part without prior written consent.

0 1 2 3 4 5 6 7 8 9 10m
SCALE 1:100

General Revisions	EB / JM	02/10/15	P02
Revision Details	By / Check	Date	Suffix

NOTES
1. THIS DRAWING IS TO BE READ IN CONJUNCTION WITH ALL OTHER RELEVANT DOCUMENTATION.
2. DO NOT SCALE FROM THIS DRAWING, USE ONLY PRINTED DIMENSIONS.
3. ALL DIMENSIONS IN MILLIMETRES, ALL CHAINAGES, LEVELS AND COORDINATES ARE IN METRES UNLESS DEFINED OTHERWISE.
4. THIS DRAWING IS TO BE READ IN CONJUNCTION WITH THE PROJECT HEALTH & SAFETY FILE FOR ANY IDENTIFIED POTENTIAL RISKS.

SAFETY, HEALTH AND ENVIRONMENTAL INFORMATION BOX

IT IS ASSUMED THAT ALL WORKS ON THIS DRAWING WILL BE CARRIED OUT BY A COMPETENT CONTRACTOR WORKING, WHERE APPROPRIATE, TO AN APPROPRIATE METHOD STATEMENT.

THIS DRAWING IS TO BE USED ONLY FOR THE PURPOSE OF ISSUE THAT IT WAS ISSUED FOR AND IS SUBJECT TO AMENDMENT.

Purpose of Issue: INFORMATION

Client: TRANSPORT NI

Project Title: YORK STREET INTERCHANGE

Drawing Title: YORK STREET INTERCHANGE TYPICAL SECTION REVISED NMU PROVISION PRE-INQUIRY

Designed	Drawn	Checked	Approved	Date
EB	EB	JM	JM	02/10/15

URS Internal Project No.: 47037827
Suitability: Fit for Information
Scale @ A1: 1:100
Zone / Mileage: Non-Motorised Users

THIS DOCUMENT HAS BEEN PREPARED PURSUANT TO AND SUBJECT TO THE TERMS OF URS' APPOINTMENT BY ITS CLIENT. URS ACCEPTS NO LIABILITY FOR ANY USE OF THIS DOCUMENT OTHER THAN BY ITS ORIGINAL CLIENT OR FOLLOWING URS' EXPRESS AGREEMENT TO SUCH USE, AND ONLY FOR THE PURPOSES FOR WHICH IT WAS PREPARED AND PROVIDED.

URS Infrastructure & Environment Ltd (EMI)
Beechill House
40 Beechill Road
Belfast
Tel:+44 2890 705 111
Fax:+44 2890 795 651
www.ursglobal.com

Drawing Number: TNI_YSI-URS-ENM-ZZ-DR-HY-000009
Rev: P02